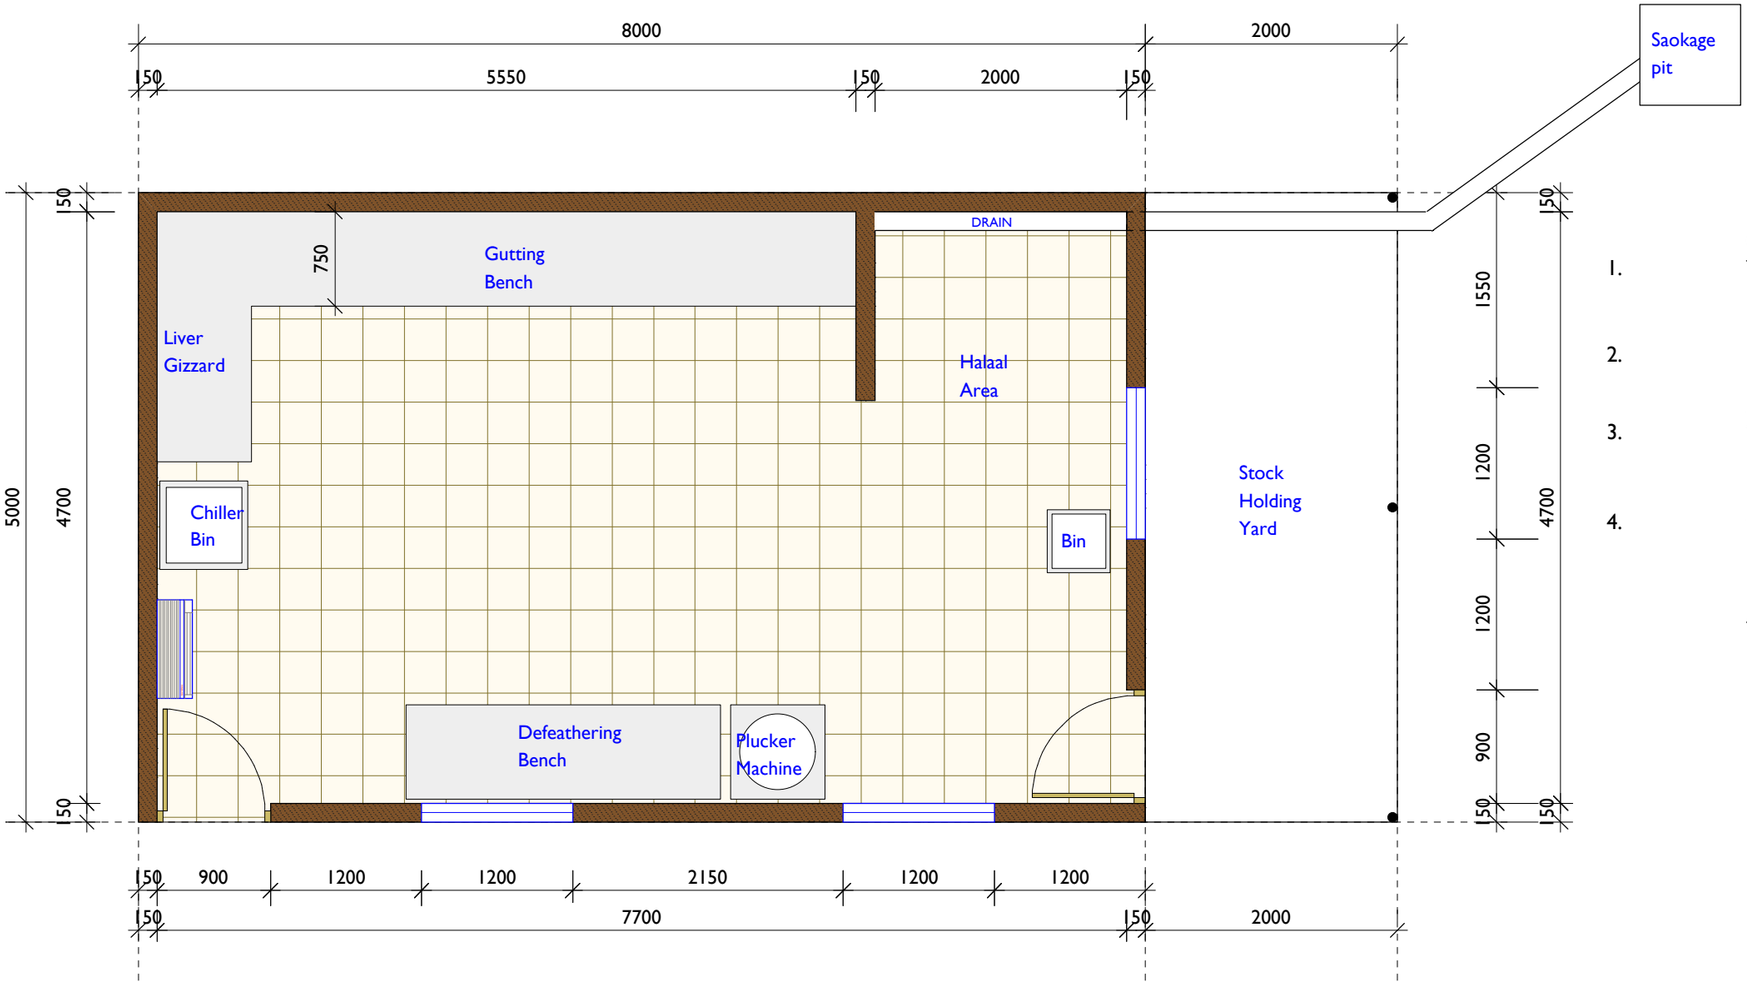

FLOOR PLAN

SCALE 1:50

SCOPE OF WORKS

1. All interior wall to be tiled & Exterior to be plastered & painted
2. The benches & the bins to be constructed of stainless steel
3. All windows & doors to have mosquito screen
4. Proper halaal area & drainage to be constructed to allow animal blood to drain to soakage pit

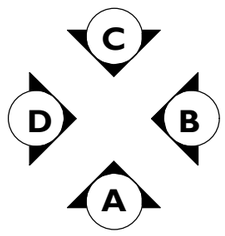

KEY TO EXTERIOR ELEVATIONS

COLLEGE OF AGRICULTURE, FISHERIES & FORESTRY - Proposed Sluaghter House	PROPOSED FLOOR PLAN	FNU FIJI NATIONAL UNIVERSITY DEPARTMENT OF PROPERTIES & FACILITIES PRINCESS ROAD, SAMABULA, FIJI. P. O. BOX 3722, SAMABULA. TEL: (679) 338 1044 FAX: (679) 337 0375, WWW.FNU.AC.FJ	SCALE : 1:150 DRAWN : D.V.D DATE : May/11	SHEET No: A01